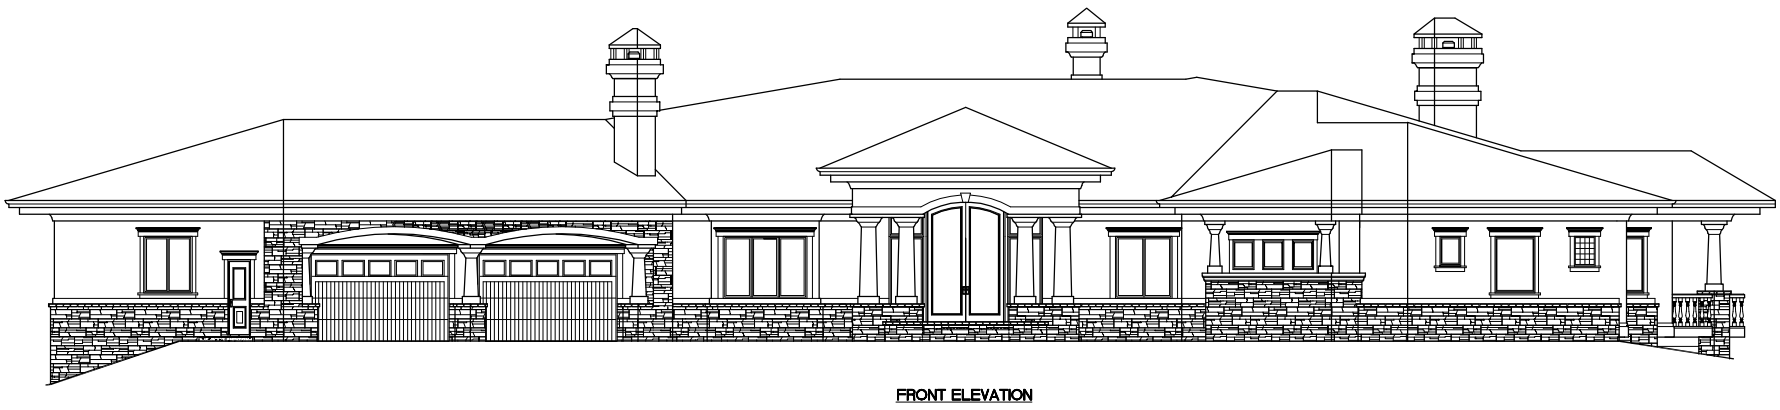

FRONT ELEVATION

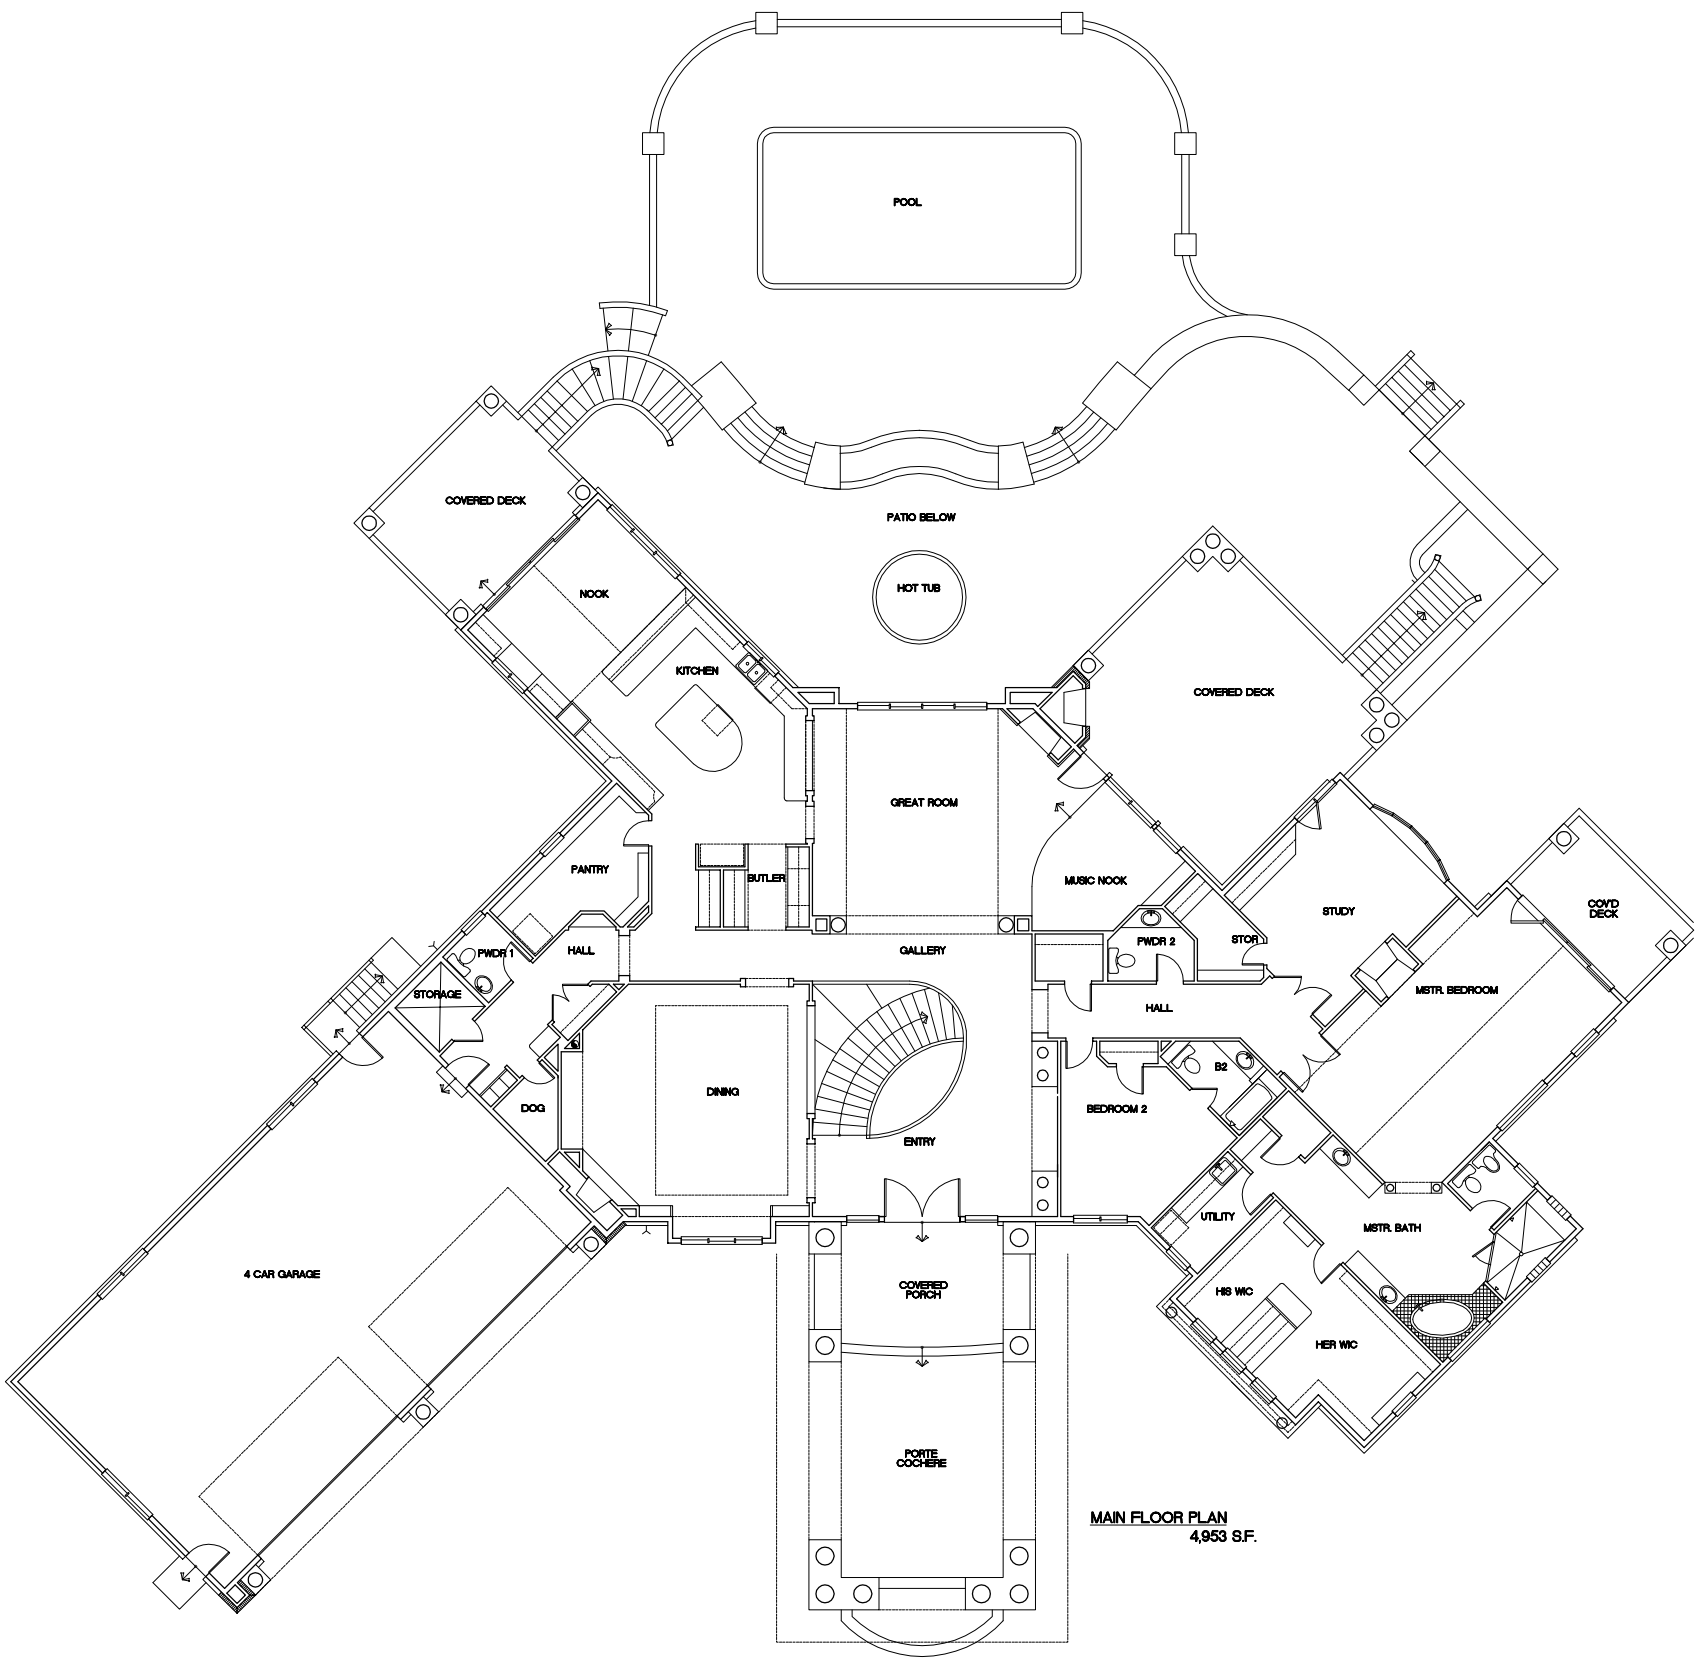

MAIN FLOOR PLAN
4,953 S.F.